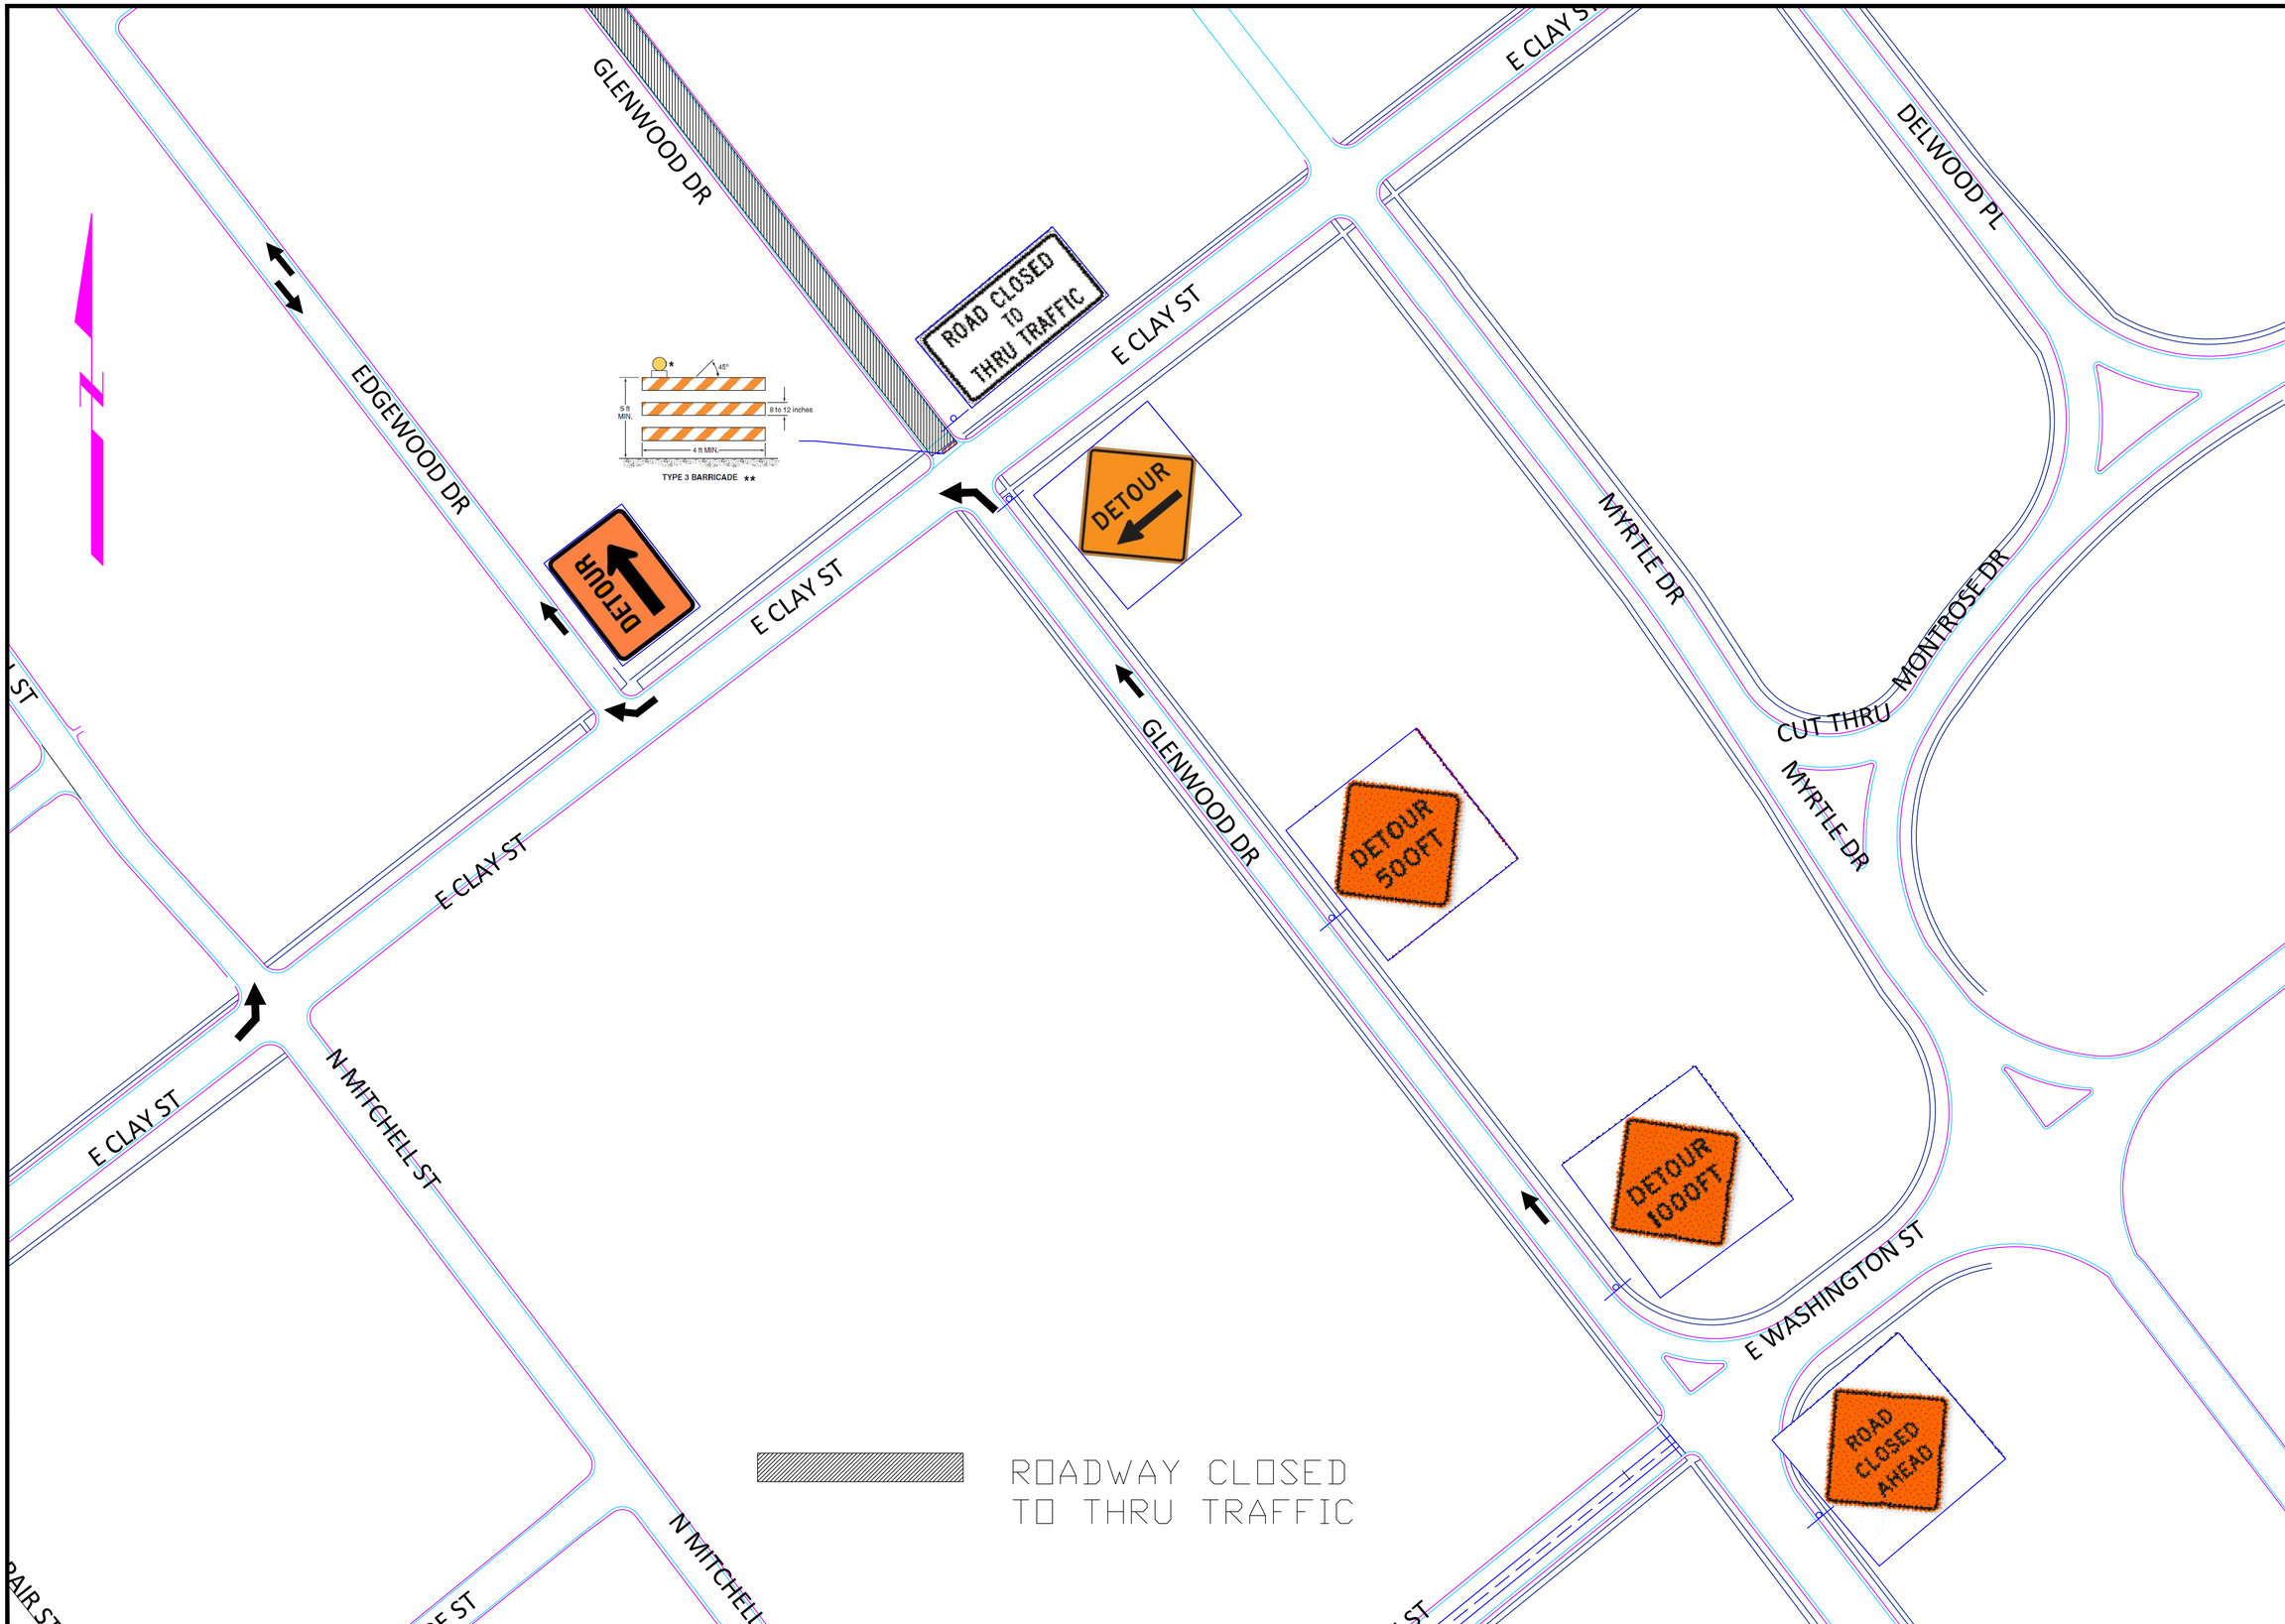

City of Thomasville

GLENWOOD AVENUE DETOUR PLAN

2016 SPLOST/LMIG STREET
RESURFACING & REPAIR

CITY OF
THOMASVILLE
ENGINEERING
DEPARTMENT

P. O. BOX 1540
THOMASVILLE, GA 31799-1540
PH: (229)227-7009
FAX: (229)227-3268

REV.	DATE	BY	DESCRIPTION

JOB NO.

DRAWN:

CHECKED:

SCALE:

1 OF 2

DRAWING NO.