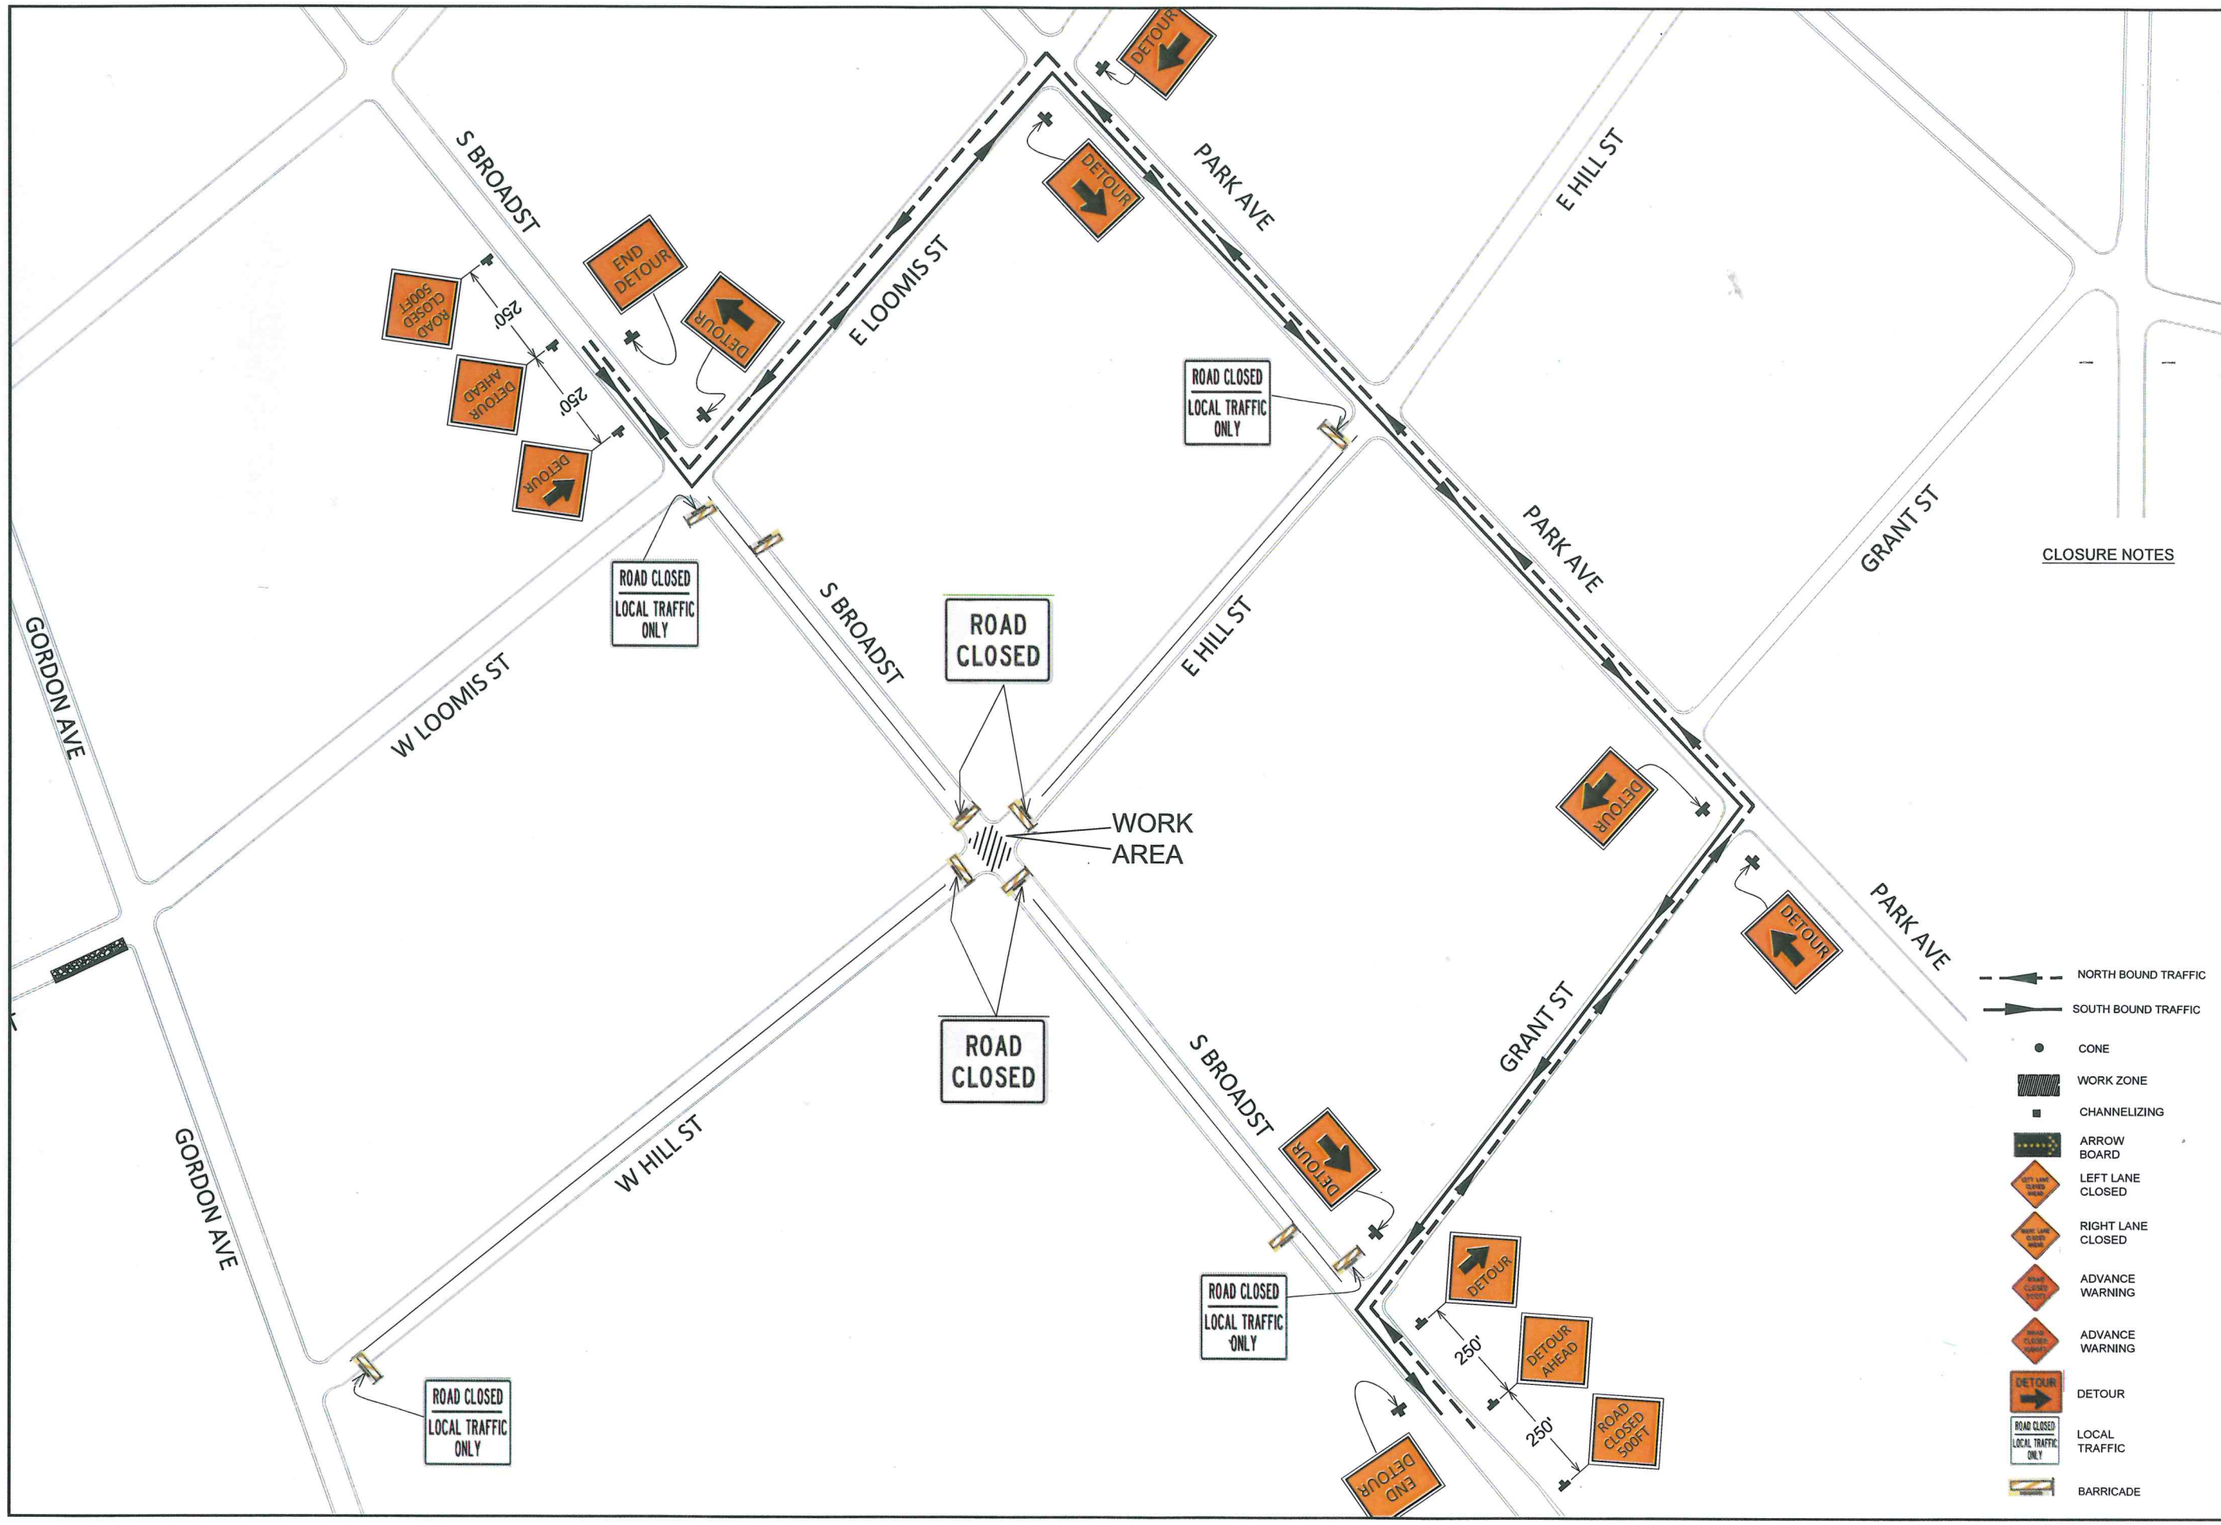
S BROADST
E LOOMIS ST
PARK AVE
E HILL ST
GRANT ST
W LOOMIS ST
GORDON AVE
W HILL ST
DETOUR
END DETOUR
ROAD CLOSED 500FT
DETOUR AHEAD
250'
ROAD CLOSED
LOCAL TRAFFIC ONLY
ROAD CLOSED
WORK AREA
CLOSURE NOTES
NORTH BOUND TRAFFIC
SOUTH BOUND TRAFFIC
CONE
WORK ZONE
CHANNELIZING
ARROW BOARD
LEFT LANE CLOSED
RIGHT LANE CLOSED
ADVANCE WARNING
ADVANCE WARNING
DETOUR
LOCAL TRAFFIC
BARRICADE
City of Thomasville
DETOUR PLAN
S BROAD ST - HILL ST INTER